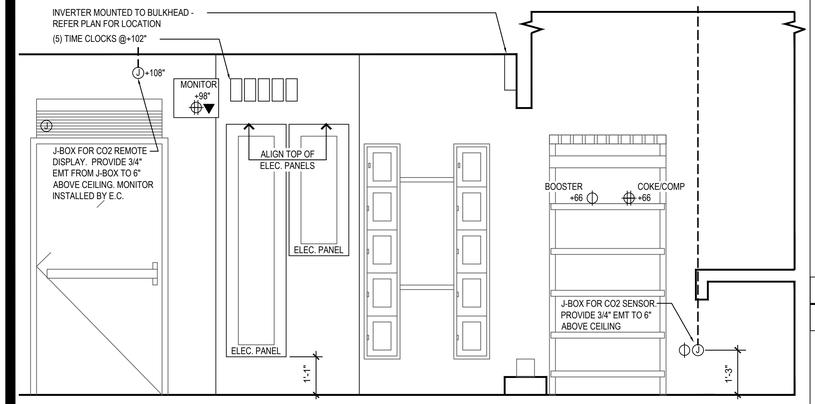

BOH REAR WALL ELEVATION 9

NOT TO SCALE E-200

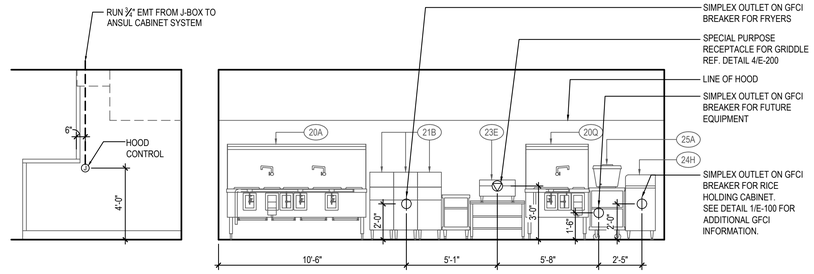

COOKLINE ELECTRICAL ELEVATIONS 6

NOT TO SCALE E-200

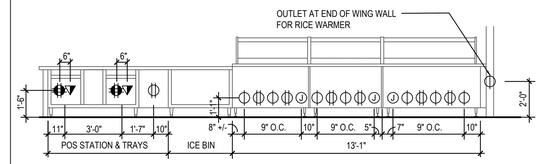

P.O.S. & SERVICE LINE ELEVATION 3

NOT TO SCALE E-200

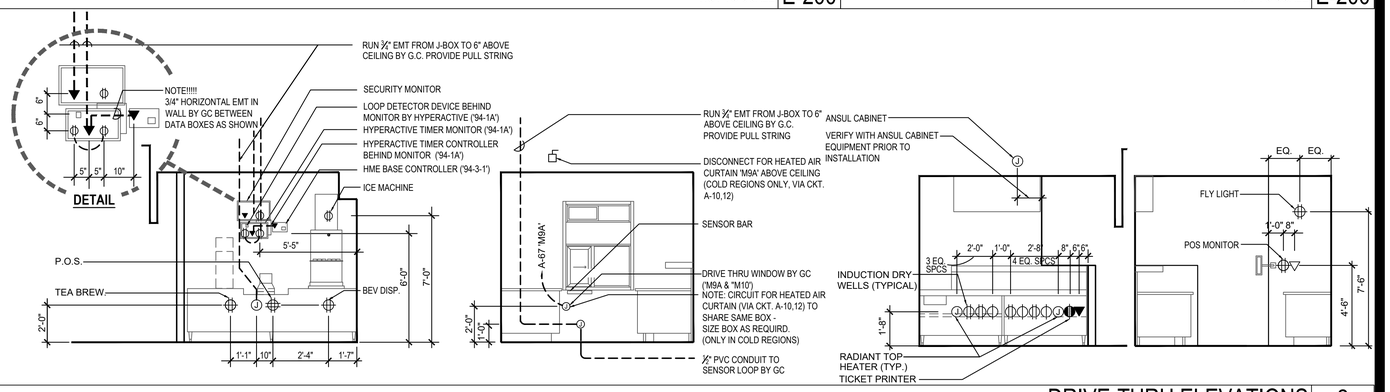

DRIVE-THRU ELEVATIONS 2

Scale: approx. 1/4"=1'-0" E-200

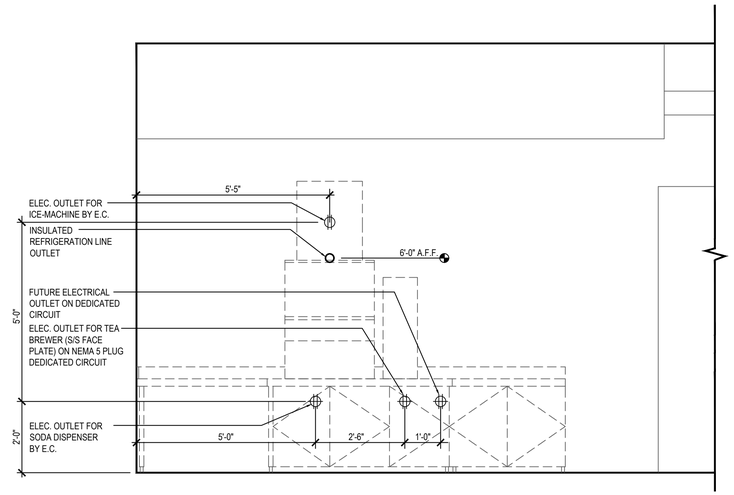

DRINK STATION ELEVATION 5

NOT TO SCALE E-200

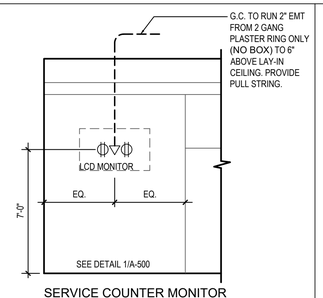

SERVICE COUNTER MONITOR

MONITOR ELEVATION 8

NOT TO SCALE E-200

NOT USED 10

NOT TO SCALE E-200

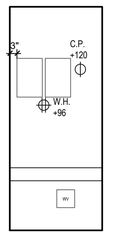

WATER HEATER ELEV. 11

NOT TO SCALE E-200

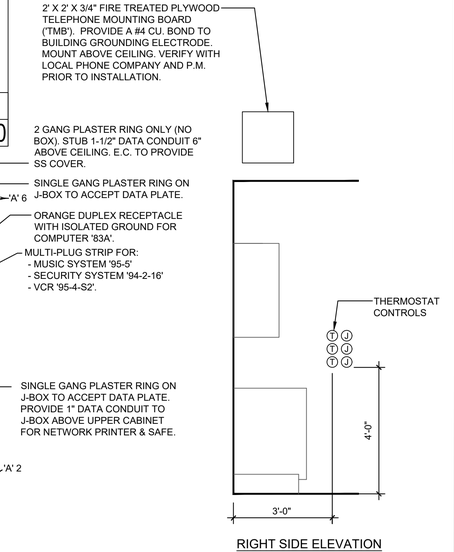

RIGHT SIDE ELEVATION

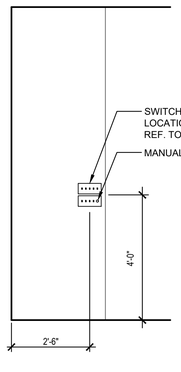

SWITCH BANK ELEV 7

NOT TO SCALE E-200

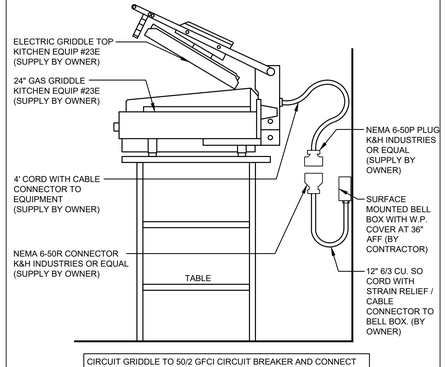

CIRCUIT GRIDDLE TO 50/2 GFCI CIRCUIT BREAKER AND CONNECT TO FIRE SUPPRESSION SHUTDOWN CONTACTOR IN LINE WITH GRIDDLE. REFER TO 13/E-400, FEED WITH (2) #6, (1) #10 GROUND, 3/4" CONDUIT.

GRIDDLE 23B (EG-24H) 4

NOT TO SCALE E-200

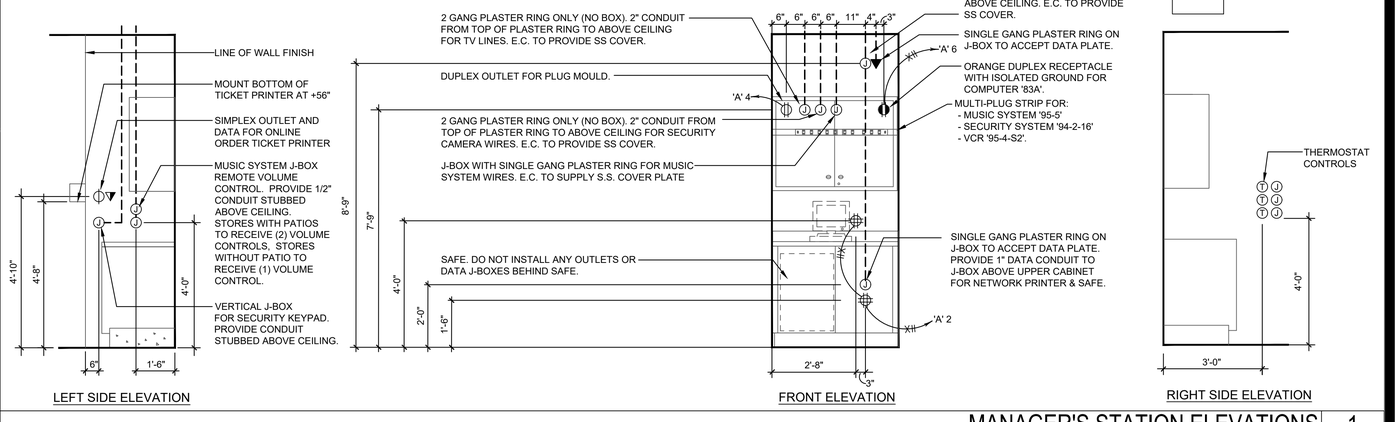

LEFT SIDE ELEVATION

FRONT ELEVATION

MANAGER'S STATION ELEVATIONS 1

NOT TO SCALE E-200

PANDA EXPRESS, INC.
1683 Walnut Grove Ave.
Rosemead, California
91770
Telephone: 626.799.9898
Facsimile: 626.372.8288

All ideas, designs, arrangement and plans indicated or represented by this drawing are the property of Panda Express Inc. and were created for use on this specific project. None of these ideas, designs, arrangements or plans may be used by or disclosed to any person, firm, or corporation without the written permission of Panda Express Inc.

REVISIONS:

ISSUE DATE:

1st	BUILDING PERMIT SET	04-02-21

DRAWN BY: KB

PANDA PROJECT #: S8-22-D8193
PANDA STORE #: -
ARCH PROJECT #: 20044.021

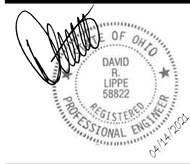

hckloverarchitect
8813 PENROSE LANE, SUITE 400
LENEXA, KS 66219
ph: 913.649.8181 • fx: 913.649.1275

PANDA EXPRESS
TRUE WARM & WELCOME
1485 MAIN ST.
HAMILTON, OH 45013

E-200

ELECTRICAL ELEVATIONS