# CORNER RECORD

Agency Index BK 108 PG 12

Document Number CR 11196

City of FREMONT County of ALAMEDA, California

Brief Legal Description BLK 2, LOT 7, 35 M5 TRACT 1383

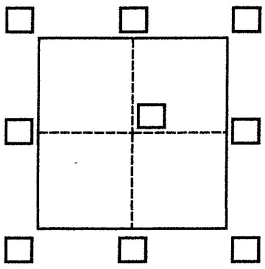

**CORNER TYPE**

- [ ] Government Corner
- [ ] Meander
- [ ] Rancho
- [ ] Control
- [ ] Property
- [ ] Other

Date of Survey 3-22-18

**COORDINATES (Optional)**

N. _____ E. _____

Elevation _____

Units [ ] Metric [ ] U.S. Survey Foot

Horizontal Datum _____

Zone _____ Epoch Date _____

Vertical Datum _____

- [ ] Complies with Public Resources Code §§8801-8819
- [ ] Complies with Public Resources Code §§8890-8902

| | | | | |
|---|---|---|---|---|
| **PLS Act Ref.:** | [X] **8765(d)** | [ ] **8771** | [ ] **8773** | [ ] **Other:** |
| **Corner/ Monument:** | [ ] Left as found<br>[ ] Found and tagged | [ ] Established<br>[X] Reestablished | [ ] Rebuilt<br>[ ] Referenced | [ ] Pre-Construction<br>[ ] Post-Construction |

Narrative of corner identified and monument as found, set, reset, replaced, or removed:

[X] See sheet #2 for description(s):

**SURVEYOR'S STATEMENT**

This Corner Record was prepared by me or under my direction in conformance with the Professional Land Surveyors' Act on 4-9-2018.

Signed Matthew Chapman P.L.S. or R.C.E. No. 7054

PROFESSIONAL LAND SURVEYOR MATTHEW CHAPMAN Exp. 12-31-18 No. 7054 STATE OF CALIFORNIA

Matthew Chapman

**COUNTY SURVEYOR'S STATEMENT**

This Corner Record was received 12 APRIL 2018

and examined and filed 18 JUNE 2018.

Signed Michael Rubner P.L.S. or ~~R.C.E.~~ No. 6843

Title COUNTY SURVEYOR

LICENSED LAND SURVEYOR MICHAEL RUBNER No. 6843 STATE OF CALIFORNIA

**County Surveyor's Comment**
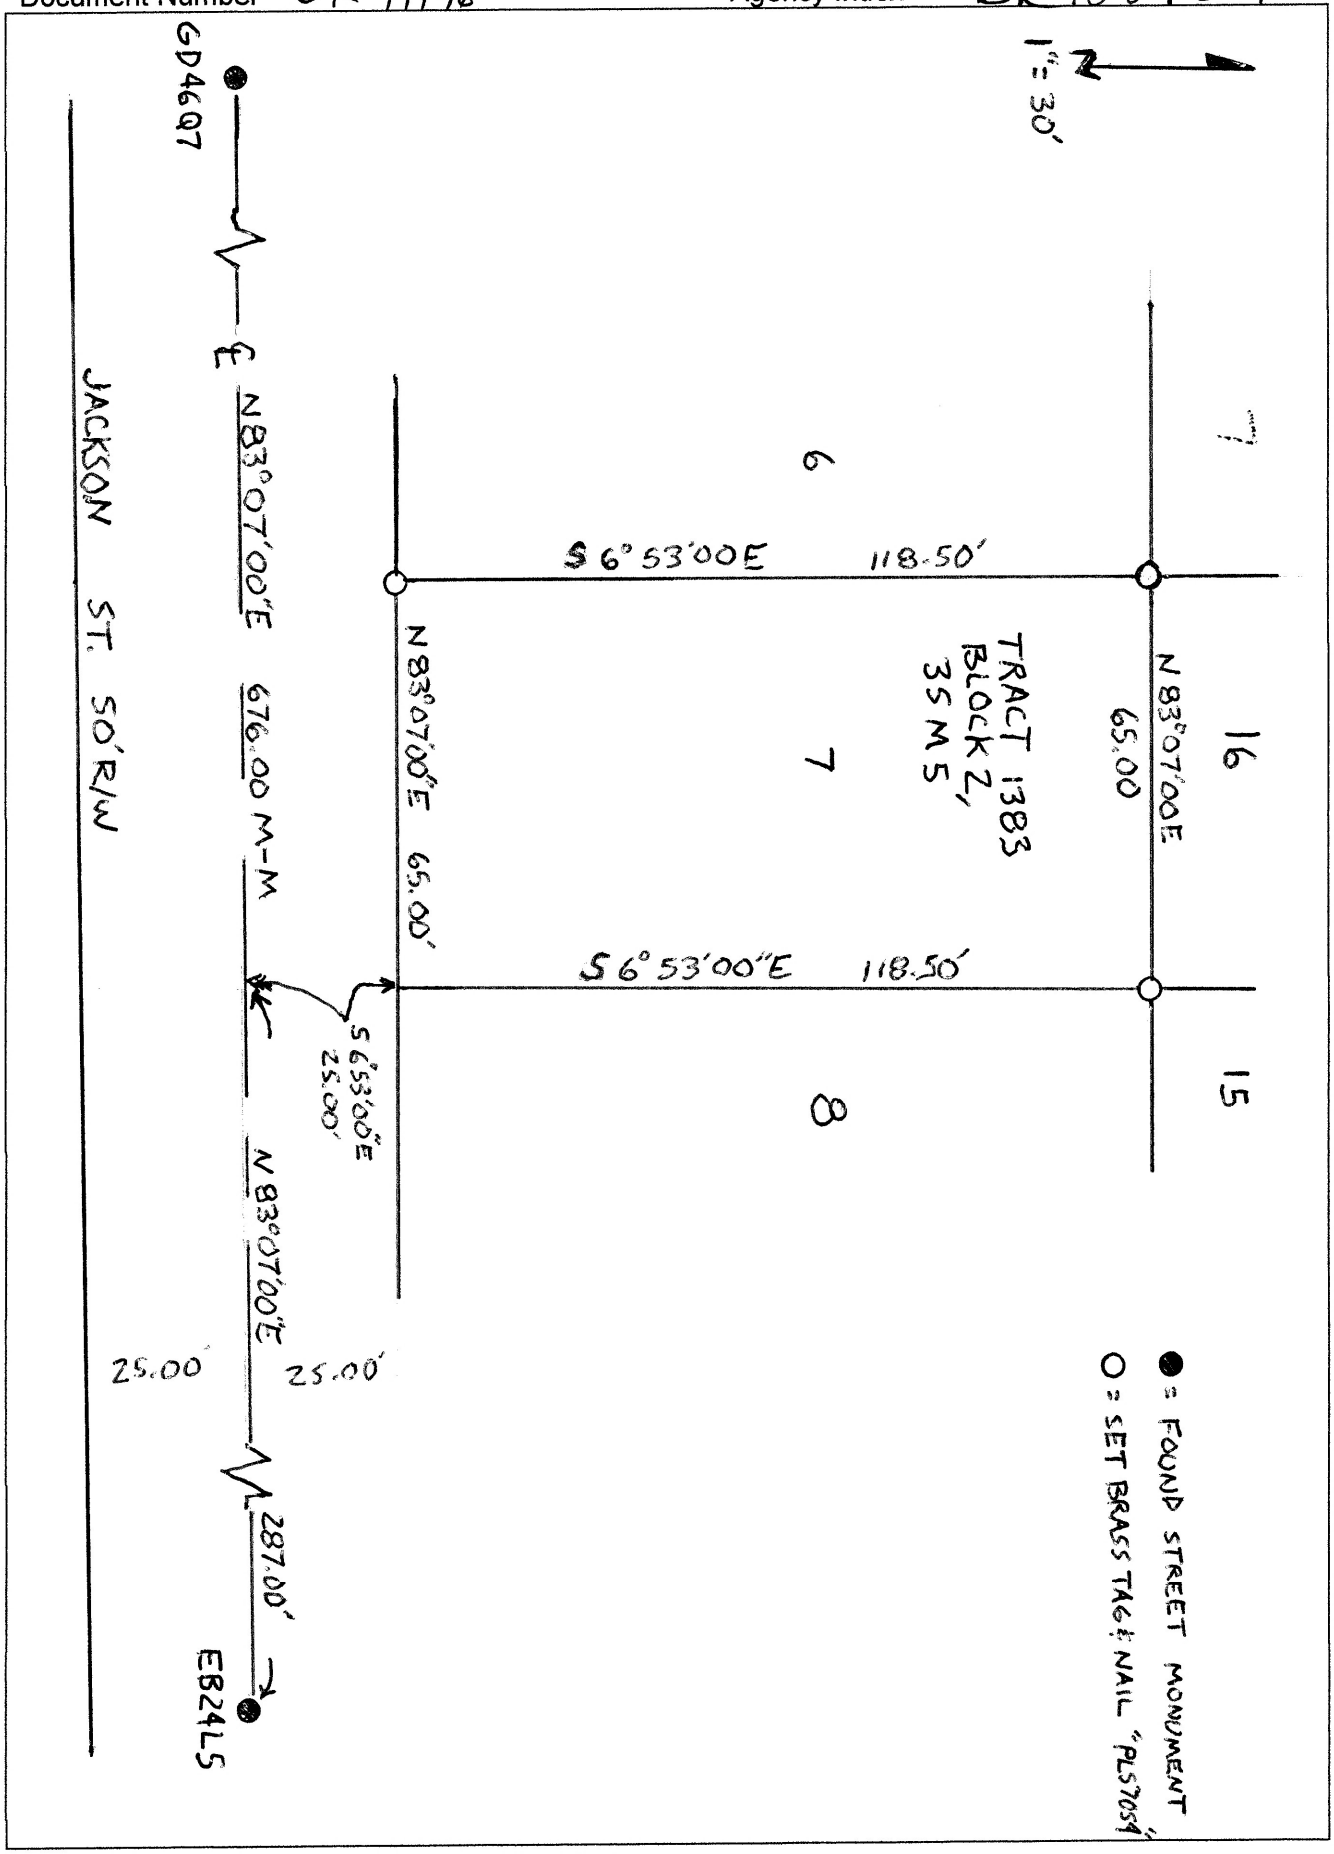
Document Number CR 11196 Agency Index BK 108 PG 12